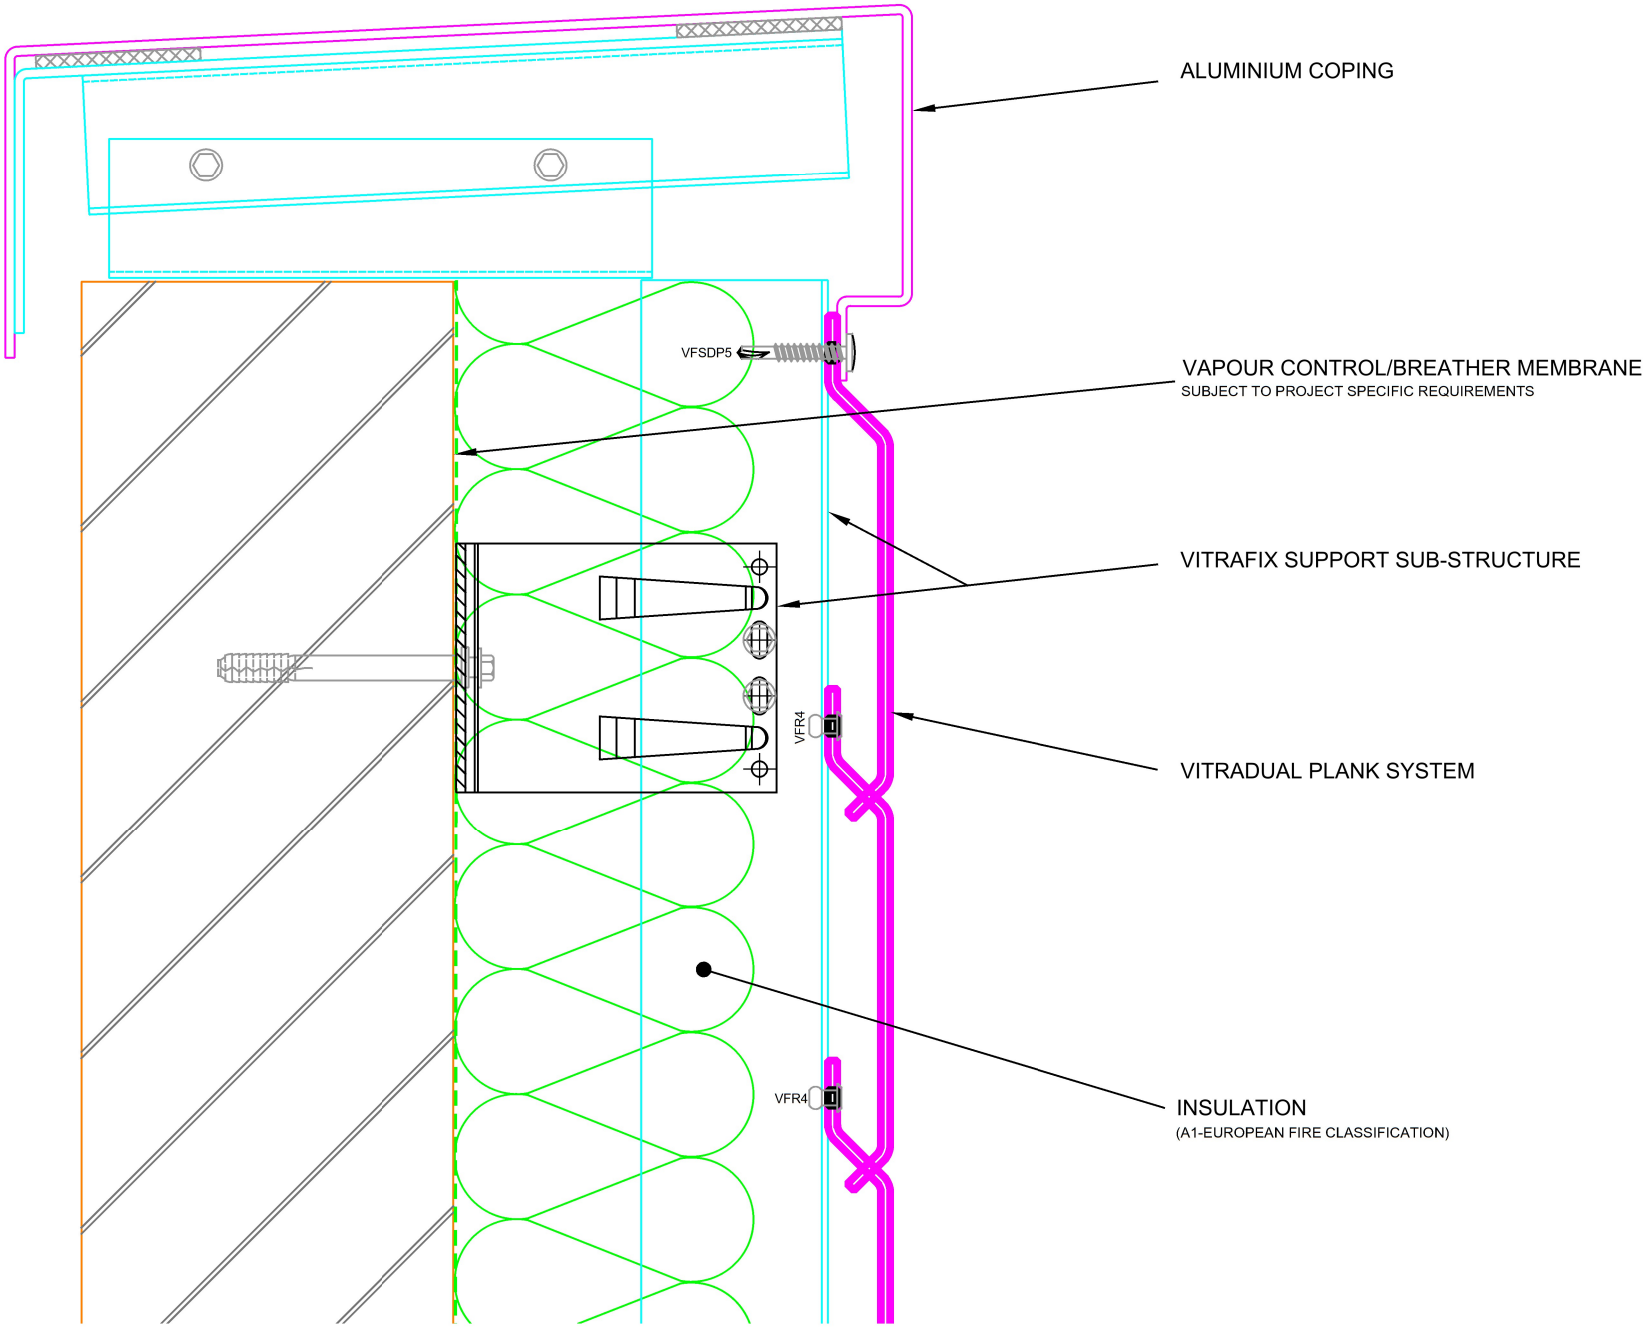

VALCAN
PART OF THE FAIRVIEW GROUP
Dunball House, Unit N
Woodlands Court Business Park
Bridgwater, Somerset, TA6 4FJ
tel: 0844 800 7131
email: enquiries@valcan.co.uk

THESE DETAILS ARE LIMITED TO THE GENERALISED DESIGN SPECIFICATION FOR THE PRODUCTS SHOWN AND ARE INTENDED FOR USE BY A TECHNICALLY SKILLED PERSON ONLY - ANY USE OF THE SAME IS AT THEIR OWN DISCRETION AND RISK.

FILE NAME: VitraDual plank system.dwg
SCALE: 1 : 2.5 @ A4

UNLESS OTHERWISE SPECIFIED, DIMENSIONS ARE IN MILLIMETRES
ANGLES ± 0.1°
2PL ± 0.01mm
3PL ± 0.001mm

DRAWN:	LP
CHECKED	-
ENG APPR	.
MGR APPR	.

DRAWING TITLE
VITRADUAL PLANK SYSTEM
TYPICAL SECTION DETAIL
COPING

DATE JUN 2023
SHEET 2 OF 9
DRAWING No. VDPS–02
REV. A