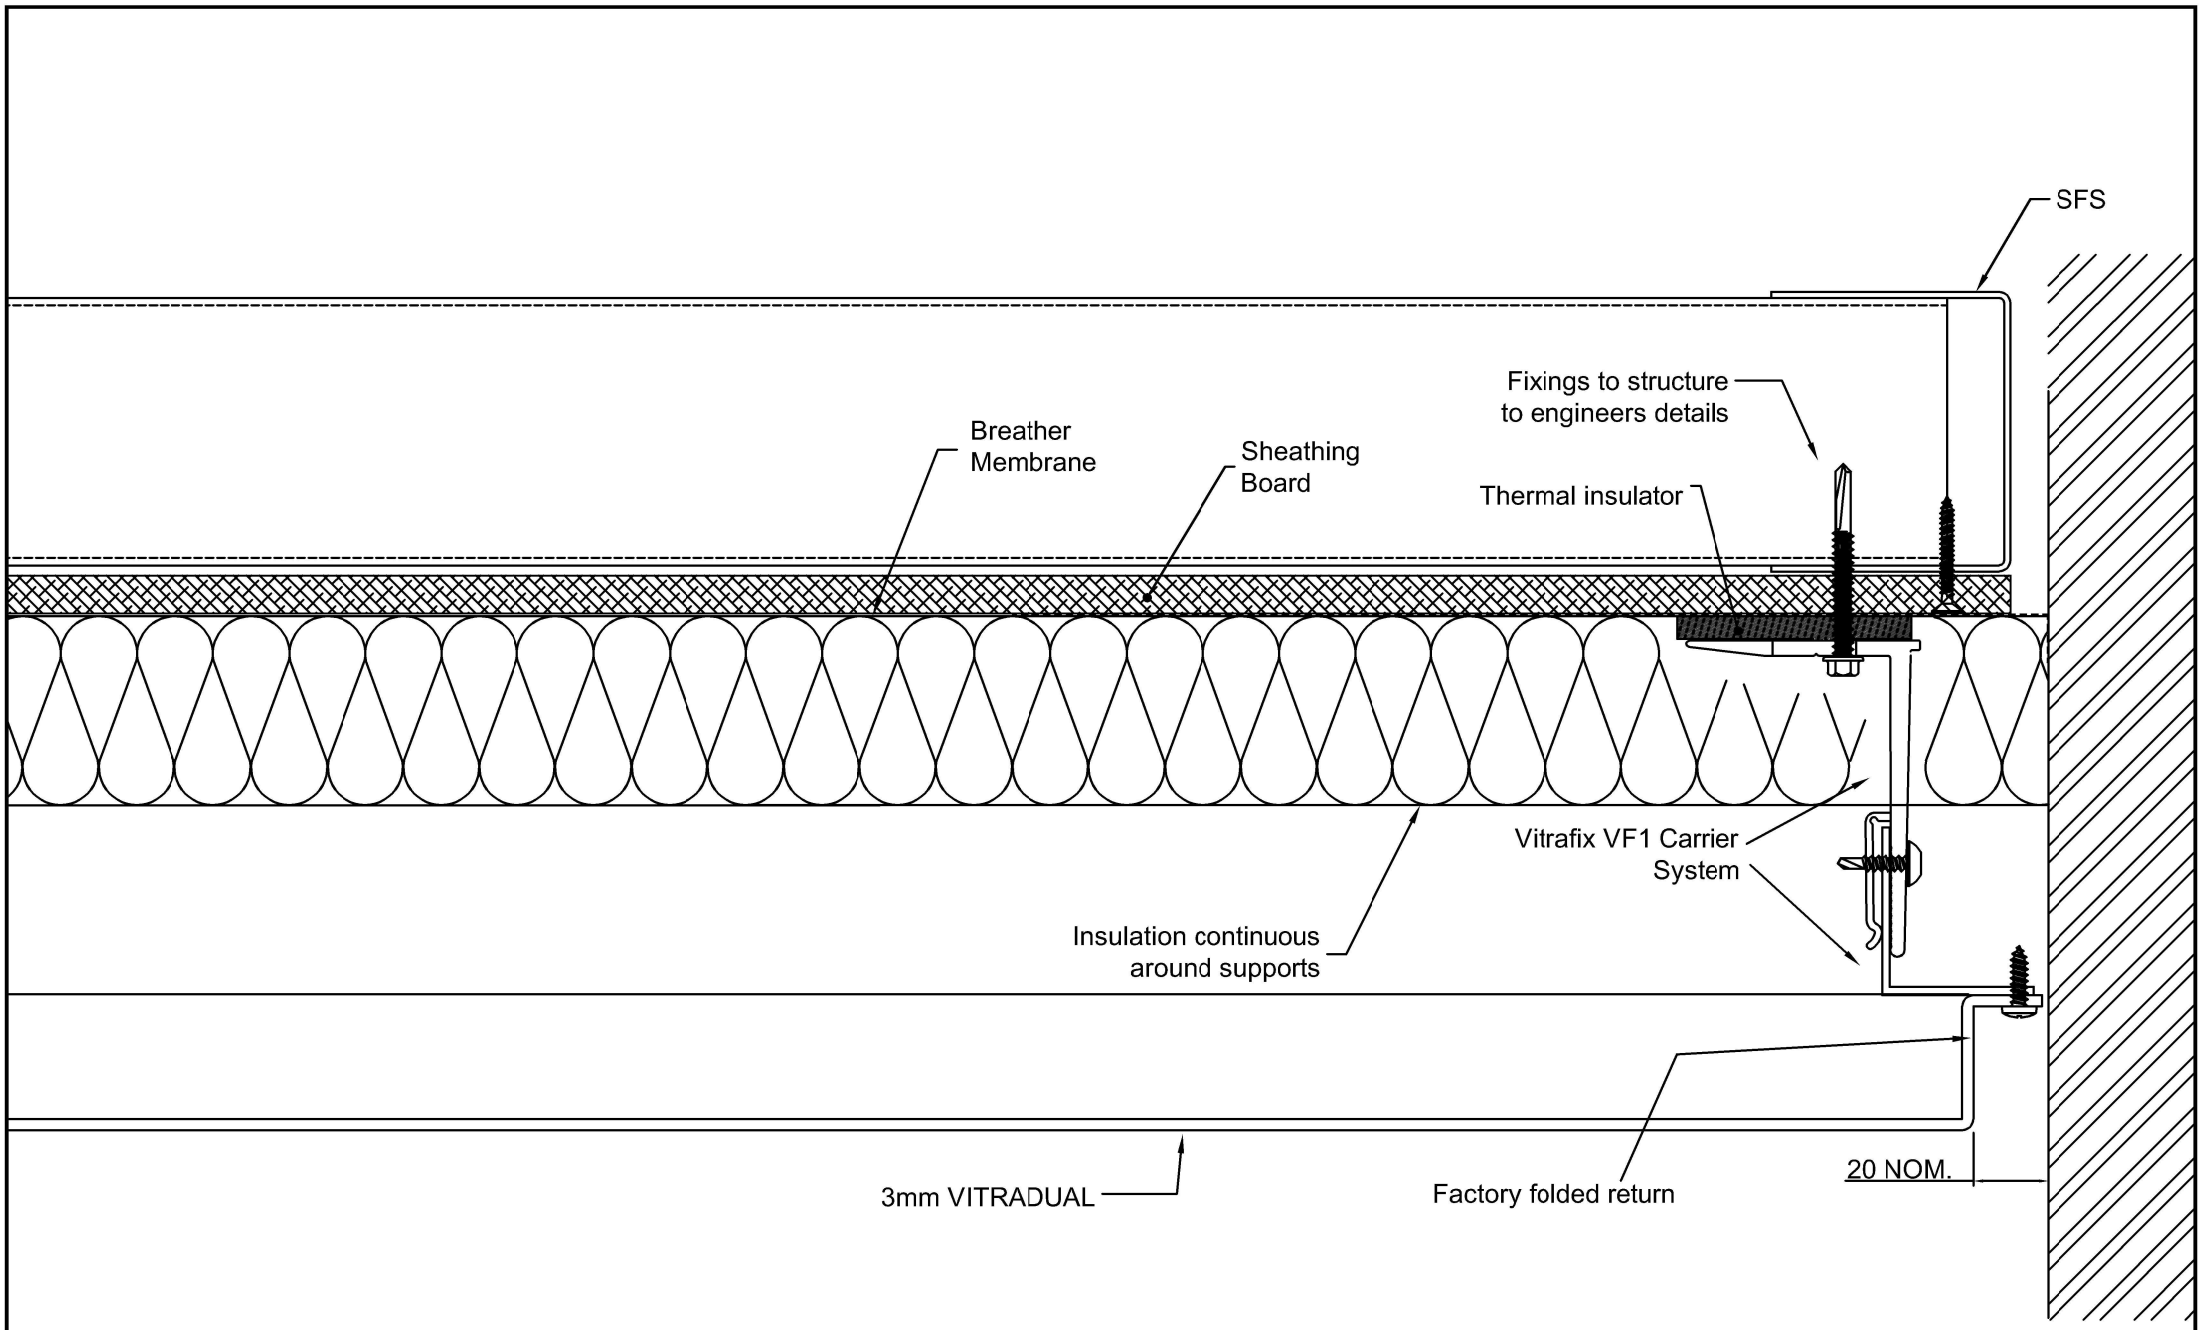

VALCAN
PART OF THE FAIRVIEW GROUP

Dunball House, Unit N
Woodlands Court Business Park
Bridgwater, Somerset, TA6 4FJ
tel: 0844 800 7131
email: enquiries@valcan.co.uk

THESE DETAILS ARE LIMITED TO THE GENERALISED DESIGN SPECIFICATION FOR VITRABOND AND VITRACORE AND ARE INTENDED FOR USE BY A TECHNICALLY SKILLED PERSON ONLY. ANY USE OF THE SAME IS AT THEIR OWN DISCRETION.

FILE NAME: VD-CassetteFix.dwg

SCALE: 1 : 2 @ A4

UNLESS OTHERWISE SPECIFIED, DIMENSIONS ARE IN MILLIMETRES
ANGLES ± 0.1°
2PL ± 0.01mm
3PL ± 0.001mm

DRAWN:	SL
CHECKED	GB
ENG APPR	.
MGR APPR	.

DRAWING TITLE

CASSETTE FIX
DETAIL SHOWING
AT MASONRY WALL

DATE April 2020

SHEET 3 OF 13

DRAWING No. **VD-CF-03**

REV. **0**